EXTERIOR FINISH LEGEND

MATERIAL	LOCATION	MANUFACTURER	COLOR	DESCRIPTION	NOTE
EIFS-1	EXTERIOR WALLS	TBD	PAINTED EP-2	NEW	(N) EFIS OVER (E) METAL PANELS
EIFS-2	EXTERIOR WALLS	TBD	PAINTED EP-3	NEW	(N) EIFS AT (N) TOWER
EIFS-3	EXTERIOR WALLS	TBD	PAINTED EP-3	NEW	(N) EIFS AT (N) CONSTRUCTION
EIFS-4	EXTERIOR WALLS	EXISTING	EXISTING	EXISTING	(E) EIFS AT (E) BUILDING
SF-1	STOREFRONT	EXISTING	EXISTING	EXISTING	PATCH AND REPAIR
SF-2	STOREFRONT	TBD	CLEAR ANODIZED STOREFRONT	(N) CLEAR GLASS	MAX. 10'-0" HIGH
SF-3	STOREFRONT	TBD	CLEAR ANODIZED STOREFRONT	SPANDERAL GLASS	–
EP-1	EXTERIOR WALLS	DUNN EDWARDS	DE6369 "LEGENDARY GRAY"-LRV 18	EXTERIOR PAINT	CLEAN AND REPAINT (E) EFIS
EP-2	EXTERIOR WALLS	DUNN EDWARDS	DEW379 "IGLOO"-LRV 89	EXTERIOR PAINT	CLEAN AND REPAINT (E) EFIS
EP-3	EXTERIOR WALLS	DUNN EDWARDS	DE5867 "BLUE CHIP"-LRV 9	EXTERIOR PAINT	
EP-4	EXTERIOR WALLS	DUNN EDWARDS	DEW369 "WIND CHILL"-LRV 81	EXTERIOR PAINT	PAINTED ON DECO TRIM
EP-5	CANOPY	DUNN EDWARDS	DEA187 "BLACK" LRV 4	EXTERIOR PAINT	
MP-1	EXTERIOR WALLS	EXISTING	EXISTING	(E) METAL PANELS	–
MP-2	EXTERIOR WALLS	TBD	PAINTED EP-1	(N) METAL PANELS	–
TR-1	EXTERIOR WALLS	STYROTRIM	–	DECO TRIM PAINTED EP-4	SEE PROFILE ON THIS PAGE
CP-1	CANOPY	DESIGN/BUILD	EP-5	NEW	

DE6369 "LEGENDARY GRAY" LRV18
EP-1

DEW379 "IGLOO" LRV89
EP-2

DE5867 "BLUE CHIP" LRV 9
EP-3

DEW369 "WIND CHILL" LRV81
EP-4

DEA187 "BLACK" LRV4
EP-5

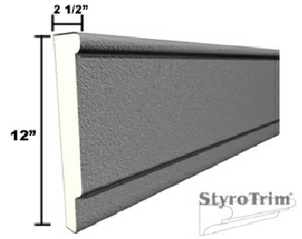

1 DECO TRIM

METAL PANEL BREAKDOWN FOR AUCTION BUILDING

BUILDING	% OF METAL PANELS
SOUTH ELEVATION	9.7%
WEST ELEVATION	11%
EAST ELEVATION	0%
NORTH ELEVATION	13.4%

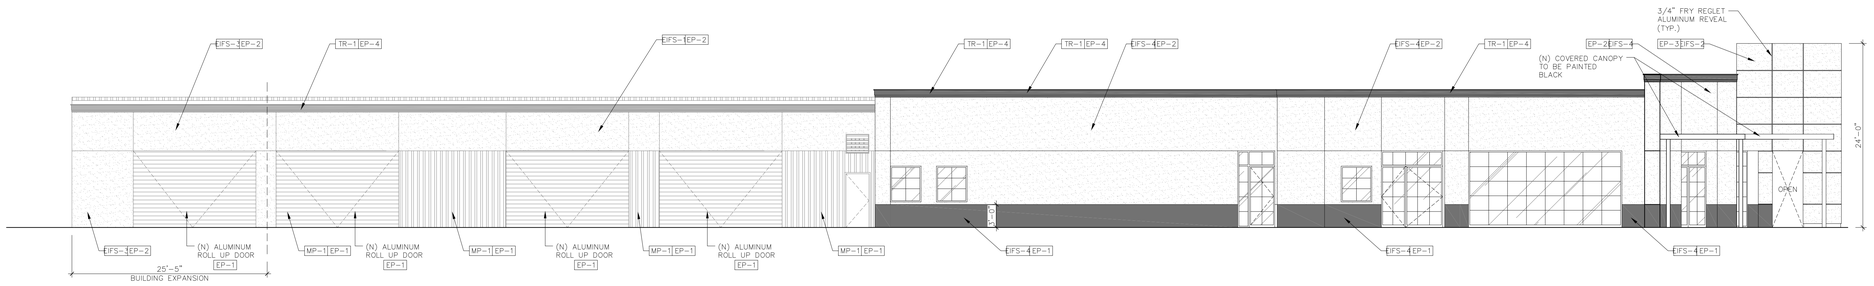

SOUTH ELEVATION 1

SCALE: 1/8" =1'-0"

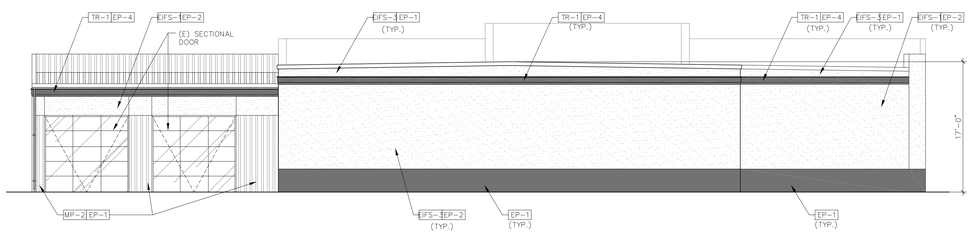

WEST ELEVATION 4

SCALE: 1/8" =1'-0"

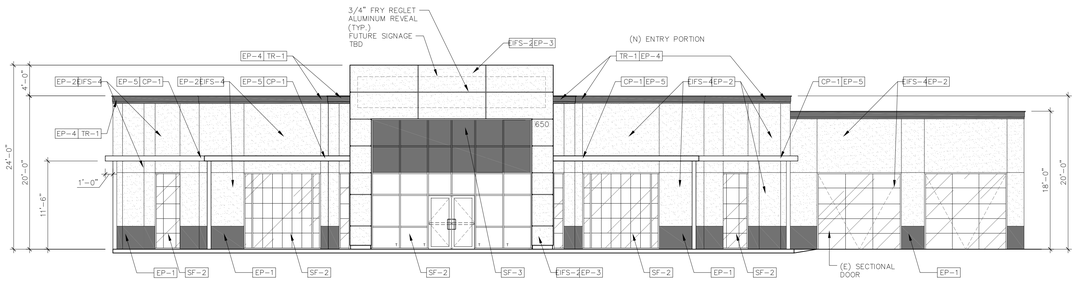

EAST ELEVATION 2

SCALE: 1/8" =1'-0"

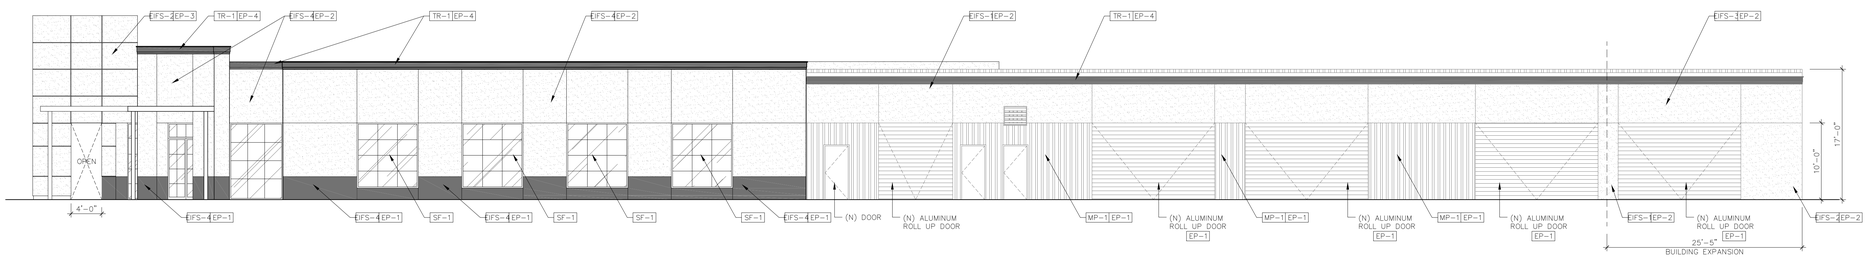

NORTH ELEVATION 3

SCALE: 1/8" =1'-0"

Stantec

Stantec Architecture Inc.
38 Technology Drive, Suite #100
Irvine, CA
92618-5312
Tel. 949.923.6000
Fax. 949.923.6121
www.stantec.com

Copyright Reserved

The Contractor shall verify and be responsible for all dimensions. DO NOT scale the drawing – any errors or omissions shall be reported to Stantec without delay.
The Copyrights to all designs and drawings are the property of Stantec. Reproduction or use for any purpose other than that authorized by Stantec is forbidden.

Consultants

Client

AutoNation

200 SW 1ST AVE., 14TH FLOOR
FORT LAUDERDALE, FL 33301

Key Plan:

Revision	By	Appd.	YY.MM.DD

PLANNING SUBMITTAL	CD	MK	2016.09.01
Issued	By	Appd.	YY.MM.DD

File Name:

Dwn.	Chkd.	Dsgn.	YY.MM.DD

Permit-Seal

Project:

AUTO AUCTION
NORTH U.S. HIGHWAY 17 - 92
LONGWOOD, FLORIDA

Title:
ELEVATIONS
AUCTION BUILDING #1
650 U.S HIGHWAY 17-92

Project No.	Scale	
2007106004	AS NOTED	
Drawing No.	Sheet	Revision
A501	of	0

Y:\2007\active\2007106004\architecture\drawing\01_Planning\2007106004_A501.dwg
2016/11/04 12:19 By: Dwny, Cory
ORIGINAL SHEET – ARCH F

EXTERIOR FINISH LEGEND

MATERIAL	LOCATION	MANUFACTURER	COLOR	DESCRIPTION	NOTE
EIFS-1	EXTERIOR WALLS	TBD	SEE PLANS FOR PAINT CALLOUTS	NEW	(N) EFIS OVER (E) METAL PANELS
EP-1	EXTERIOR WALLS	DUNN EDWARDS	DE6369 "LEGENDARY GRAY"-LRV 18	EXTERIOR PAINT	–
EP-2	EXTERIOR WALLS	DUNN EDWARDS	DEW379 "IGLOO"-LRV 89	EXTERIOR PAINT	–
NOT USED					
EP-4	EXTERIOR WALLS	DUNN EDWARDS	DEW369 "WIND CHILL"-LRV 81	EXTERIOR PAINT	PAINTED ON DECO TRIM
TR-1	EXTERIOR WALLS	STYROTRIM	–	DECO TRIM PAINTED EP-4	SEE PROFILE ON THIS PAGE

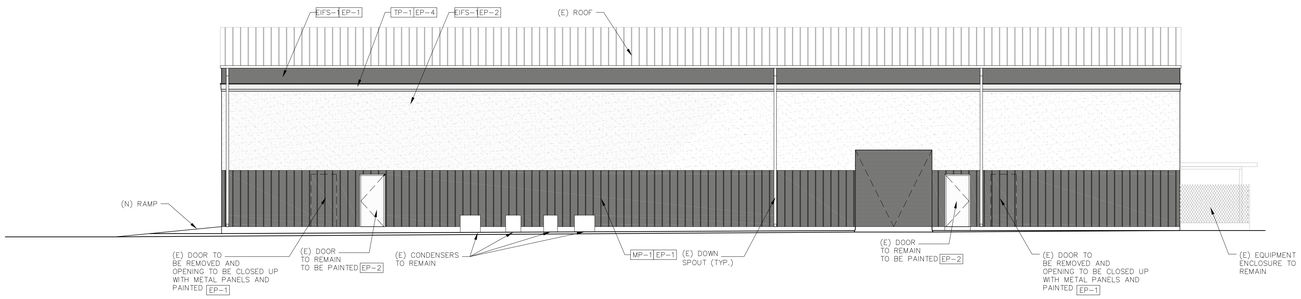

EAST ELEVATION 1

SCALE: 1/8" =1'-0"

SCOPE OF WORK

ADDING 4 ROLL UP DOORS FOR ACCESS TO PROPOSED WASH BAYS.

METAL PANEL BREAKDOWN FOR RECON BUILDING

BUILDING	% OF METAL PANELS
SOUTH ELEVATION	0%
WEST ELEVATION	0%
EAST ELEVATION	25%
NORTH ELEVATION	11%

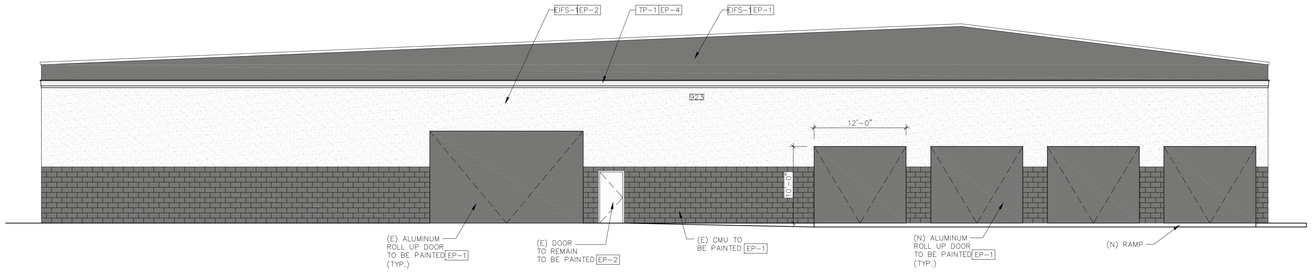

SOUTH ELEVATION 2

SCALE: 1/8" =1'-0"

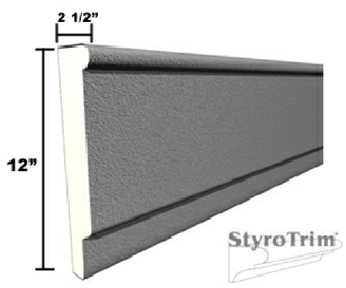

1 DECO TRIM

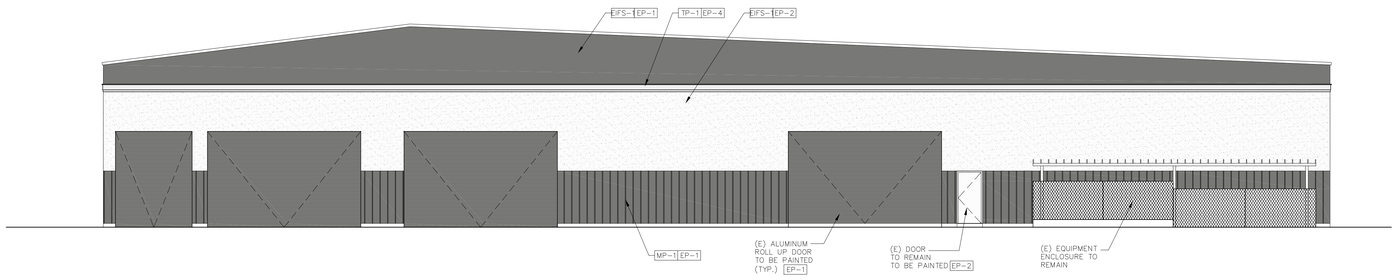

NORTH ELEVATION 3

SCALE: 1/8" =1'-0"

DE6369 "LEGENDARY GRAY" LRV18 | DEW379 "IGLOO" LRV89 | DEW369 "WIND CHILL" LRV81

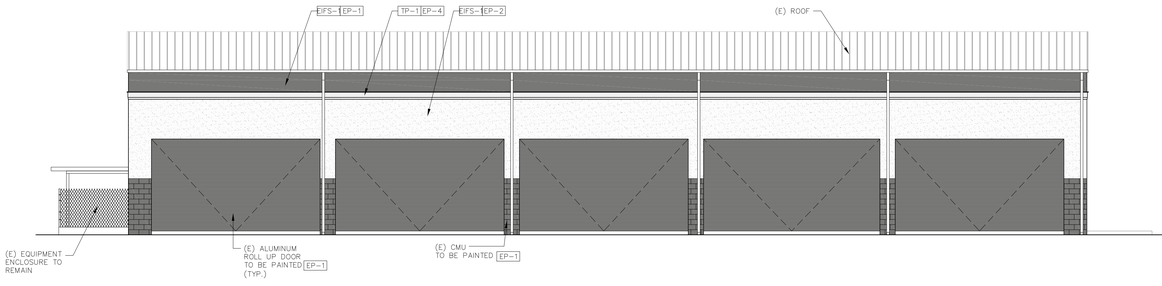

WEST ELEVATION 4

SCALE: 1/8" =1'-0"

Stantec

Stantec Architecture Inc.
38 Technology Drive, Suite #100
Irvine, CA
92618-5312
Tel. 949.923.6000
Fax. 949.923.6121
www.stantec.com

Copyright Reserved

The Contractor shall verify and be responsible for all dimensions. DO NOT scale the drawing – any errors or omissions shall be reported to Stantec without delay.
The Copyrights to all designs and drawings are the property of Stantec. Reproduction or use for any purpose other than that authorized by Stantec is forbidden.

Consultants

Client

AutoNation

200 SW 1ST AVE., 14TH FLOOR
FORT LAUDERDALE, FL 33301

Key Plan:

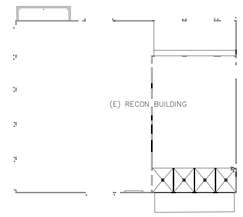

Revision	By	Appd.	YY.MM.DD
PLANNING SUBMITTAL	CD	MK	2016.09.01

Issued	By	Appd.	YY.MM.DD

File Name:	Dwn.	Chkd.	Dsgn.	YY.MM.DD

Permit-Seal

Project:

AUTO AUCTION
NORTH U.S. HIGHWAY 17 - 92
LONGWOOD, FLORIDA

Title:
EXTERIOR ELEVATIONS
RECON BUILDING #2
923 FLORIDA AVE.

Project No.	Scale
2007106004	AS NOTED

Drawing No.	Sheet	Revision
A511	of	0

Y:\2007\active\2007106004\architecture\drawing\01_Planning\2007106004_A511.dwg
2016/11/03 3:38 PM By: Jerry, Cory

ORIGINAL SHEET – ARCH F

EXTERIOR FINISH LEGEND

MATERIAL	LOCATION	MANUFACTURER	COLOR	DESCRIPTION	NOTE
EIFS-1	EXTERIOR WALLS	TBD	SEE PLANS FOR PAINT CALLOUTS	NEW	(N) EIFS OVER (E) METAL PANELS
PLA-1	EXTERIOR WALLS		SEE PLANS FOR PAINT CALLOUTS	EXISTING	(E) PLASTER
EP-1	EXTERIOR WALLS	DUNN EDWARDS	DE6369 "LEGENDARY GRAY"-LRV 18	EXTERIOR PAINT	–
EP-2	EXTERIOR WALLS	DUNN EDWARDS	DEW379 "IGLOO"-LRV 89	EXTERIOR PAINT	–
NOT USED					
EP-4	EXTERIOR WALLS	DUNN EDWARDS	DEW369 "WIND CHILL"-LRV 81	EXTERIOR PAINT	PAINTED ON DECO TRIM
EP-5	CANOPY	DUNN EDWARDS	DEA187 "BLACK" LRV 4	EXTERIOR PAINT	
MP-1	EXTERIOR WALLS	–	SEE PLANS FOR PAINT CALLOUTS	EXISTING	EXISTING
TR-1	EXTERIOR WALLS	STYROTRIM	–	DECO TRIM PAINTED EP-4	SEE PROFILE ON THIS SHEET

SCOPE OF WORK

ADDING (N) CANOPY OVER (E) WALKWAY.

METAL PANEL BREAKDOWN FOR COLLISION BUILDING

BUILDING	% OF METAL PANELS
SOUTH ELEVATION	0%
WEST ELEVATION	6%
EAST ELEVATION	6%
NORTH ELEVATION	16%

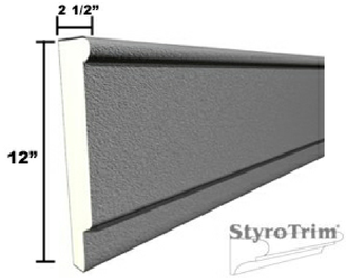

1 DECO TRIM

DE6369 "LEGENDARY GRAY" LRV18

 

DEW379 "IGLOO" LRV89

DEW369 "WIND CHILL" LRV81

DE6369 "LEGENDARY GRAY" LRV18

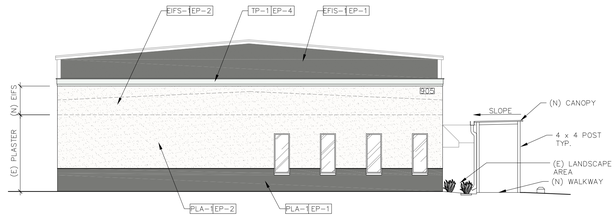

SOUTH ELEVATIONS 1

SCALE: 1/8" =1'-0"

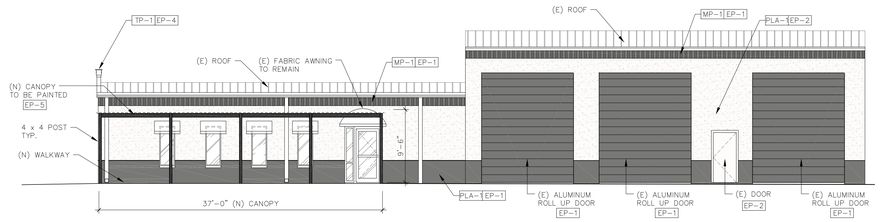

EAST ELEVATION 2

SCALE: 1/8" =1'-0"

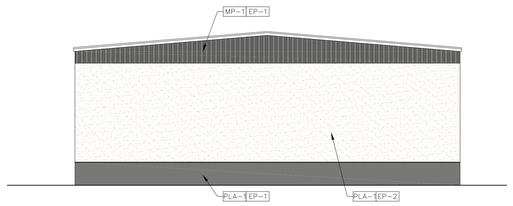

NORTH ELEVATION 3

SCALE: 1/8" =1'-0"

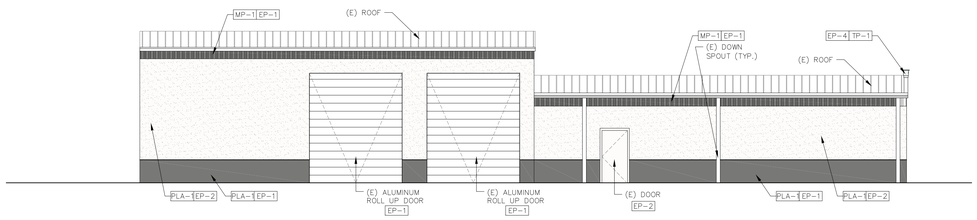

WEST ELEVATION 4

SCALE: 1/8" =1'-0"

Stantec

Stantec Architecture Inc.
38 Technology Drive, Suite #100
Irvine, CA
92618-5312
Tel. 949.923.6000
Fax. 949.923.6121
www.stantec.com

Copyright Reserved

The Contractor shall verify and be responsible for all dimensions. DO NOT scale the drawing – any errors or omissions shall be reported to Stantec without delay.
The Copyrights to all designs and drawings are the property of Stantec. Reproduction or use for any purpose other than that authorized by Stantec is forbidden.

Consultants

Client

AutoNation

200 SW 1ST AVE., 14TH FLOOR
FORT LAUDERDALE, FL 33301

Key Plan:

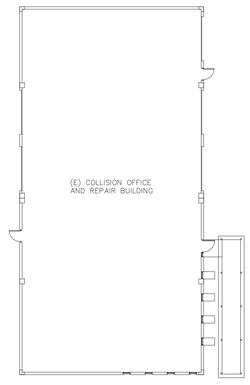

Revision	By	Appd.	YY.MM.DD

Issued	By	Appd.	YY.MM.DD
PLANNING SUBMITTAL	CD	MK	2016.09.01

File Name:	Dwn.	Chkd.	Dsgn.	YY.MM.DD

Permit-Seal

Project:

AUTO AUCTION
NORTH U.S. HIGHWAY 17 - 92
LONGWOOD, FLORIDA

Title:
EXTERIOR ELEVATIONS
COLLISION OFFICE BUILDING #4
905 FLORIDA AVE.

Project No.	Scale	
2007106004	AS NOTED	
Drawing No.	**Sheet**	**Revision**
A521	of	0

Y:\2007\106004\07106004\architecture\drawing\01_Planning\2007106004_A521.dwg
2016/11/03 3:33 PM By: Darby, Cory

ORIGINAL SHEET – ARCH F

EXTERIOR FINISH LEGEND

MATERIAL	LOCATION	MANUFACTURER	COLOR	DESCRIPTION	NOTE
EIFS-1	EXTERIOR WALLS	TBD	SEE PLANS FOR PAINT CALLOUTS	NEW	(N) EFIS OVER (E) METAL PANELS
EIFS-2	EXTERIOR WALLS	–	SEE PLANS FOR PAINT CALLOUTS	EXISTING	EXISTING
EP-1	EXTERIOR WALLS	DUNN EDWARDS	DE6369 "LEGENDARY GRAY"-LRV 18	EXTERIOR PAINT	–
EP-2	EXTERIOR WALLS	DUNN EDWARDS	DEW379 "IGLOO"-LRV 89	EXTERIOR PAINT	–
NOT USED					
EP-4	EXTERIOR WALLS	DUNN EDWARDS	DEW369 "WIND CHILL"-LRV 81	EXTERIOR PAINT	PAINTED ON DECO TRIM
MP-1	EXTERIOR WALLS	DUNN EDWARDS	PAINTED EP-1	EXISTING	EXISTING METAL PANELS
TR-1	EXTERIOR WALLS	STYROTRIM	–	DECO TRIM PAINTED EP-4	SEE PROFILE ON THIS PAGE

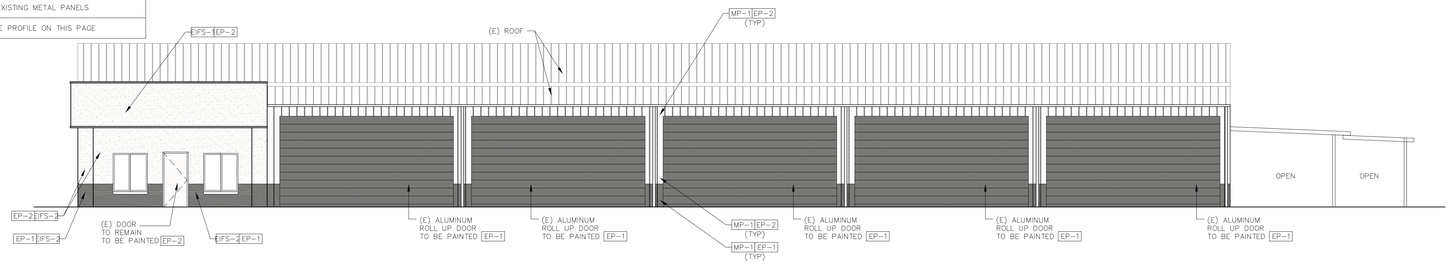

EAST ELEVATION 1

SCALE: 1/8" =1'-0"

SCOPE OF WORK

ADDING 4 ROLL UP DOORS FOR ACCESS TO PROPOSED WASH BAYS.

METAL PANEL BREAKDOWN FOR COLLISION REPAIR

BUILDING	% OF METAL PANELS
SOUTH ELEVATION	16%
WEST ELEVATION	11%
EAST ELEVATION	9%
NORTH ELEVATION	11%

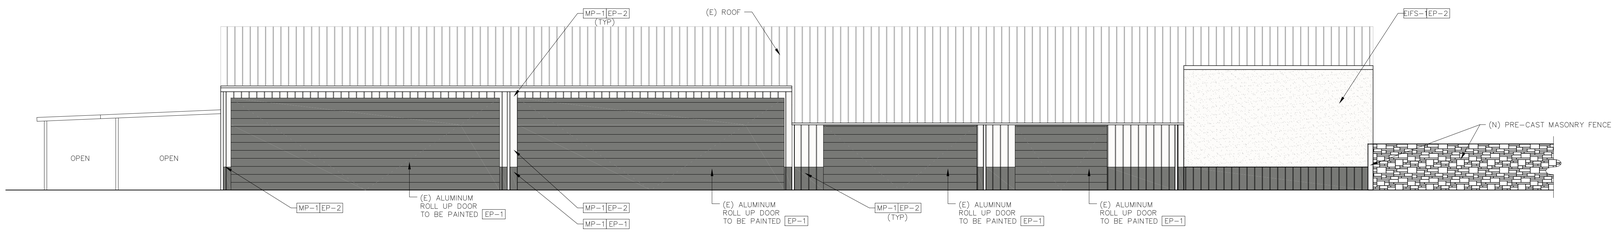

WEST ELEVATION 2

SCALE: 1/8" =1'-0"

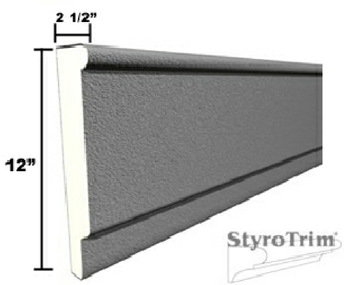

1 DECO TRIM

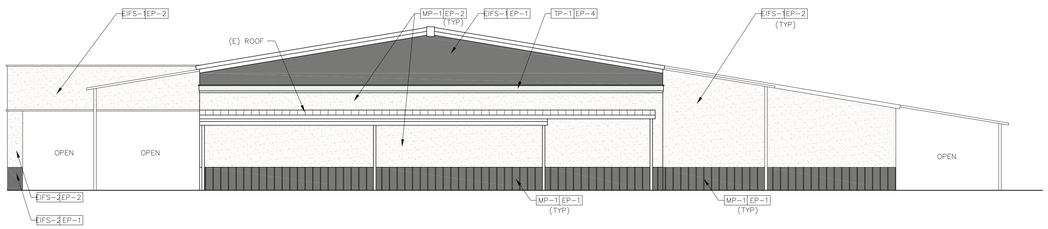

SOUTH ELEVATION 3

SCALE: 1/8" =1'-0"

DE6369 "LEGENDARY GRAY" LRV18

DEW379 "IGLOO" LRV89

DEW369 "WIND CHILL" LRV81

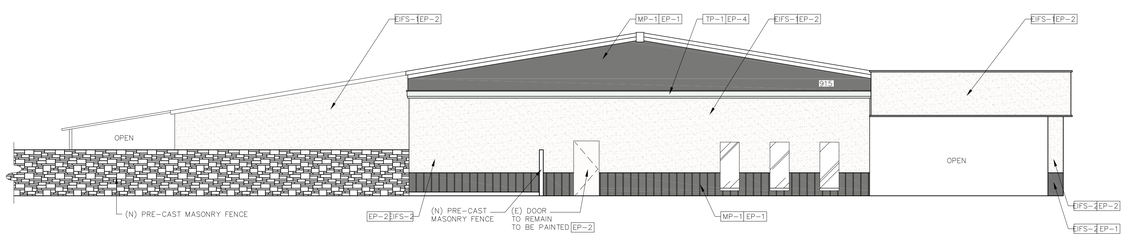

NORTH ELEVATION 4

SCALE: 1/8" =1'-0"

Stantec

Stantec Architecture Inc.
38 Technology Drive, Suite #100
Irvine, CA
92618-5312
Tel. 949.923.6000
Fax. 949.923.6121
www.stantec.com

Copyright Reserved

The Contractor shall verify and be responsible for all dimensions. DO NOT scale the drawing – any errors or omissions shall be reported to Stantec without delay.
The Copyrights to all designs and drawings are the property of Stantec. Reproduction or use for any purpose other than that authorized by Stantec is forbidden.

Consultants

Client

AutoNation

200 SW 1ST AVE., 14TH FLOOR
FORT LAUDERDALE, FL 33301

Key Plan:

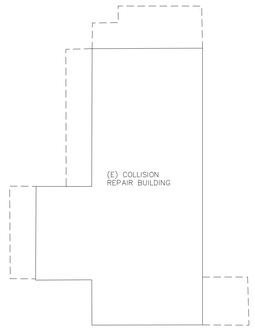

Revision	By	Appd.	YY.MM.DD

PLANNING SUBMITTAL	CD	MK	2016.09.01
Issued	By	Appd.	YY.MM.DD

File Name:	Dwn.	Chkd.	Dsgn.	YY.MM.DD

Permit-Seal

Project:

AUTO AUCTION
NORTH U.S. HIGHWAY 17 - 92
LONGWOOD, FLORIDA

Title:
EXTERIOR ELEVATIONS
COLLISION REPAIR BUILDING #3
915 FLORIDA AVE.

Project No.	Scale	
2007106004	AS NOTED	
Drawing No.	Sheet	Revision
A531	of	0

V:\2007\active\2007106004\architecture\drawing\01_Planning\2007106004_A531.dwg
2016/11/03 1:33 PM By: Davis, Cory

ORIGINAL SHEET – ARCH F