RONALD REGAN BLVD.

ELEVATION 3 SK-1
SCALE 1/8" = 1'-0"

ELEVATION 2 SK-1
SCALE 1/8" = 1'-0"

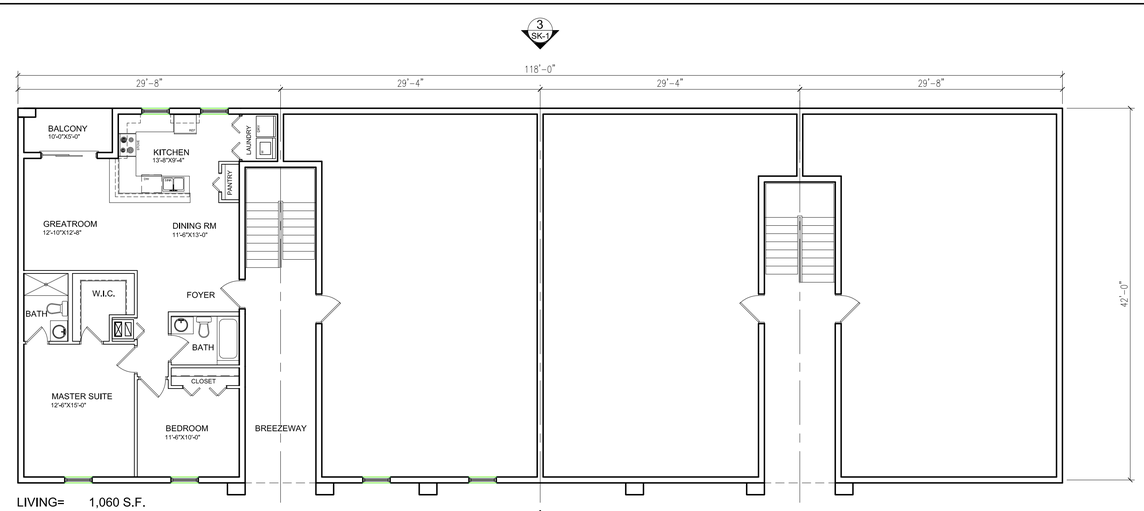

LIVING= 1,060 S.F.
BALCONY= 53 S.F.
TOTAL = 1,113 S.F.

IST., 2ND. & 3RD. FLOOR PLAN 1 SK-1
SCALE 1/8" = 1'-0"

KAD Designs Inc.
1954 N. John Young Pkwy., Kissimmee, FL 34741 Tel. 407-344-4122 Fax: 407-344-1322 Email: kad@kadbuildingdesigns.com Web: www.kadbuildingdesigns.com

REVISIONS

ISSUES

PROJECT:
Village Green Apartments
1460 N. Ronald Regan Blvd.
Longwood, FL 32750

SHEET TITLE:
FLOOR PLAN & ELEVATIONS

CODE COMPLIANCE:

T.S. CHEHAL P.E.
531 S., SR 434
ALTAMONTE SPRINGS
FLORIDA 32714
TEL. (407) 521-5557
FAX. (407) 521-5434

INFORMATIONAL COPY ONLY, UNLESS EMBOSSED WITH PROFESSIONAL ENGINEER'S SEAL APPROVED BY

DATE: 03-12-2016
PE#0040748

SCALE: 1/8" = 1'-0"
DRAWN BY: IK
DATE: 02-10-2016
PROJECT NO:
KAD 2267

SHEET NO:
SK-I